



NOTE IMPORTANTE:

Des modifications mineures ou des aménagements de détails nécessaires pour des raisons techniques ou administratives peuvent être apportées au plan.
Les retombées de poutre, soffites, faux-plafonds, radiateurs et canalisations ne sont pas systématiquement figurés. Les dimensions et surfaces sont données sous réserve des tolérances habituelles dues à l'exécution des ouvrages.

HERIA


Les clés de la propriété

11 rue du Marais Vert - 67084 Strasbourg Cedex
Tel: 03 88 21 46 21 - E-mail: contact67@ptfa.fr
Site web : pierres-territoires-alsace.com

Etamine

Rue Schutterlin - 67100
STRASBOURG



Logement 202 - 4 pièces
BAT B - Rez-de-chaussée

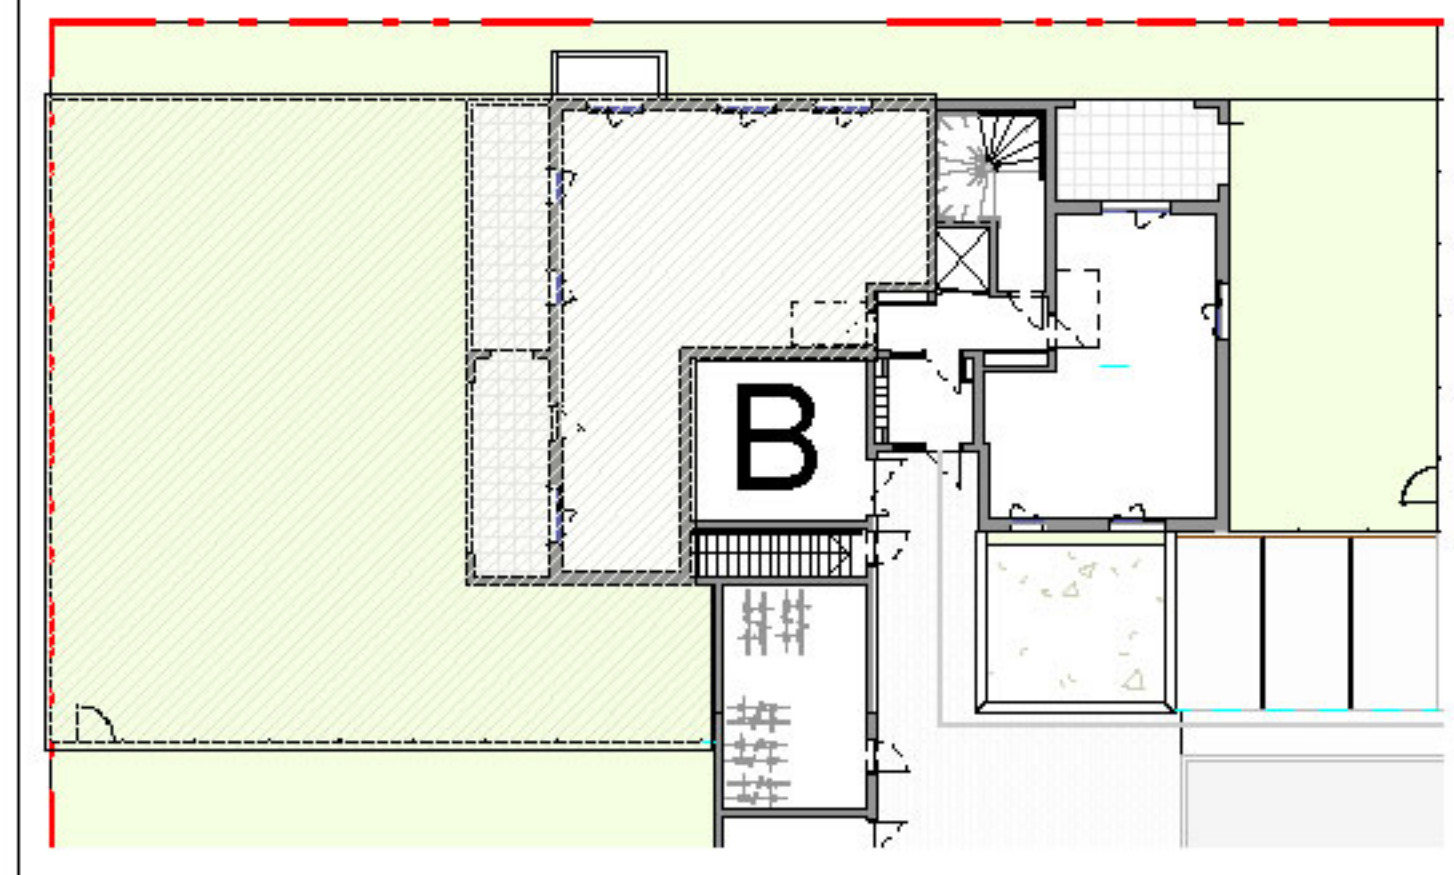


Surfaces

Pièce	Habitable
Entrée	6.56 m²
Placard	0.58 m²
Dgt	3.72 m²
Séjour / Cuisine	34.00 m²
CH1	12.53 m²
CH2	9.08 m²
CH3	9.49 m²
SdB	5.80 m²
WC	2.09 m²
Cellier	1.50 m²
Total	85.35 m²

Terrasse	30.25 m²
Jardin à usage privatif	249.80 m²

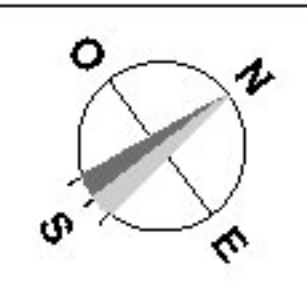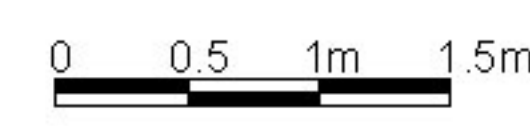


aa+
atelier d'architecture

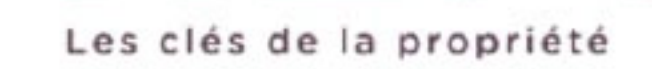

Rue Schutterlin - 67100
STRASBOURG

A horizontal scale bar with four segments. The first segment is labeled '0', the second '0.5', the third '1m', and the fourth '1.5m'. The segments are black and white alternating.

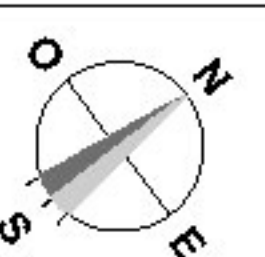

09/12/2022

